NORTH YALUMBROSA SUBDIVISION No. 2.

Tract 5 and 6A Blk 47 Sieta Grant.

Survey made in June 1945

J. A. Colwell
C. E. & L. Surveyor

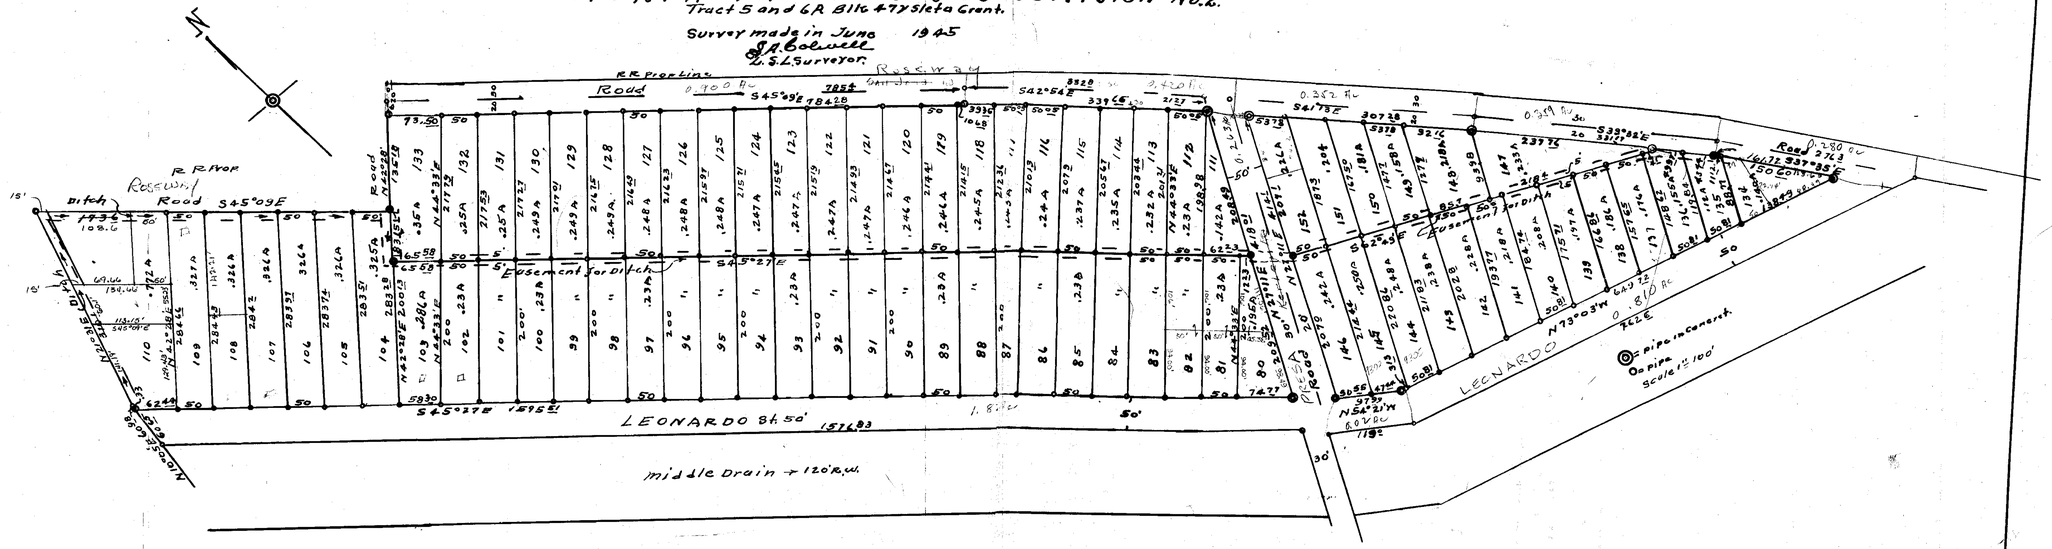

STATE OF TEXAS.
COUNTY of EL PASO.

I. R.E. Hardaway. JR., Vice President of The Hardaway Contracting Company, owners of The above property shown on This map. do hereby present This map and dedicate To The use of The public The Roads and Easements as shown on This map.

Witness my signature This The 15th day June 1945

R.E. Hardaway. Jr.

SECTION No. C
FILE No.
DRAWER No. 5
ITEM No. 118

STATE of GEORGIA
COUNTY of Muscogee

Before me The undersigned authority on this day personally appeared R.E. Hardaway Jr. known To me To be The person whose name is Subscribed To The foregoing instrument and acknowledged To me That he Executed The Same for purposes and Considerations There in Expressed.
Given under my hand and seal of Office This The 15 day of June 1945

Notary public in and for The Muscogee county of Georgia

Approved for Filing June 1945

County Engineer of
Elpuso County Texas.

Approved and Ordered Filed by The Commissioners Court of Elpuso County Texas.

This The day of 1945

County Judge

SECTION No. C
FILE No.
DRAWER No. 5
ITEM

No 2 N-515-U2
515