RAMONA PLACE

ORNDORFF-MILLER COMPANY, owner of property shown hereon, do hereby present this map and dedicate to the public use the streets & utility easements as shown.
Witness my signature this 13th day of Aug 1948.

Vice-President

STATE OF TEXAS
COUNTY OF EL PASO
BEFORE ME on this day personally appeared R.F. Miller known to me to be the person whose name is subscribed to the foregoing instrument and acknowledged to me that he executed the same for the purpose and considerations therein expressed.
GIVEN UNDER MY HAND AND SEAL this 13th day of August 1948.

Notary Public in and for El Paso County, Texas

This subdivision is hereby approved as to the platting and as to the conditions of the dedication in accordance with Chapter 231 Page 342 of the General & Special Laws of the 40th Legislature of Texas known as Senate Bill Number 277.

CITY PLAN COMMISSION

Chairman

Secretary

This map is hereby approved by

City Engineer this day of 1948.

This is to certify that I have personally computed, compiled & drawn this map and it is correct to the best of my knowledge and belief. Signed

Registered Professional Engineer No. 5531

The CITY OF EL PASO, TEXAS
Approved and adopted by the City Council this day of 1948.

Mayor

City Clerk

Filed for record in the Office of County Clerk of El Paso County, Texas this day of 1948. Volume Page

County Clerk

Approved for filing

County Engineer

Accepted and ordered filed by the Commissioners' Court of El Paso County, Texas, this day of 1948.

County Judge

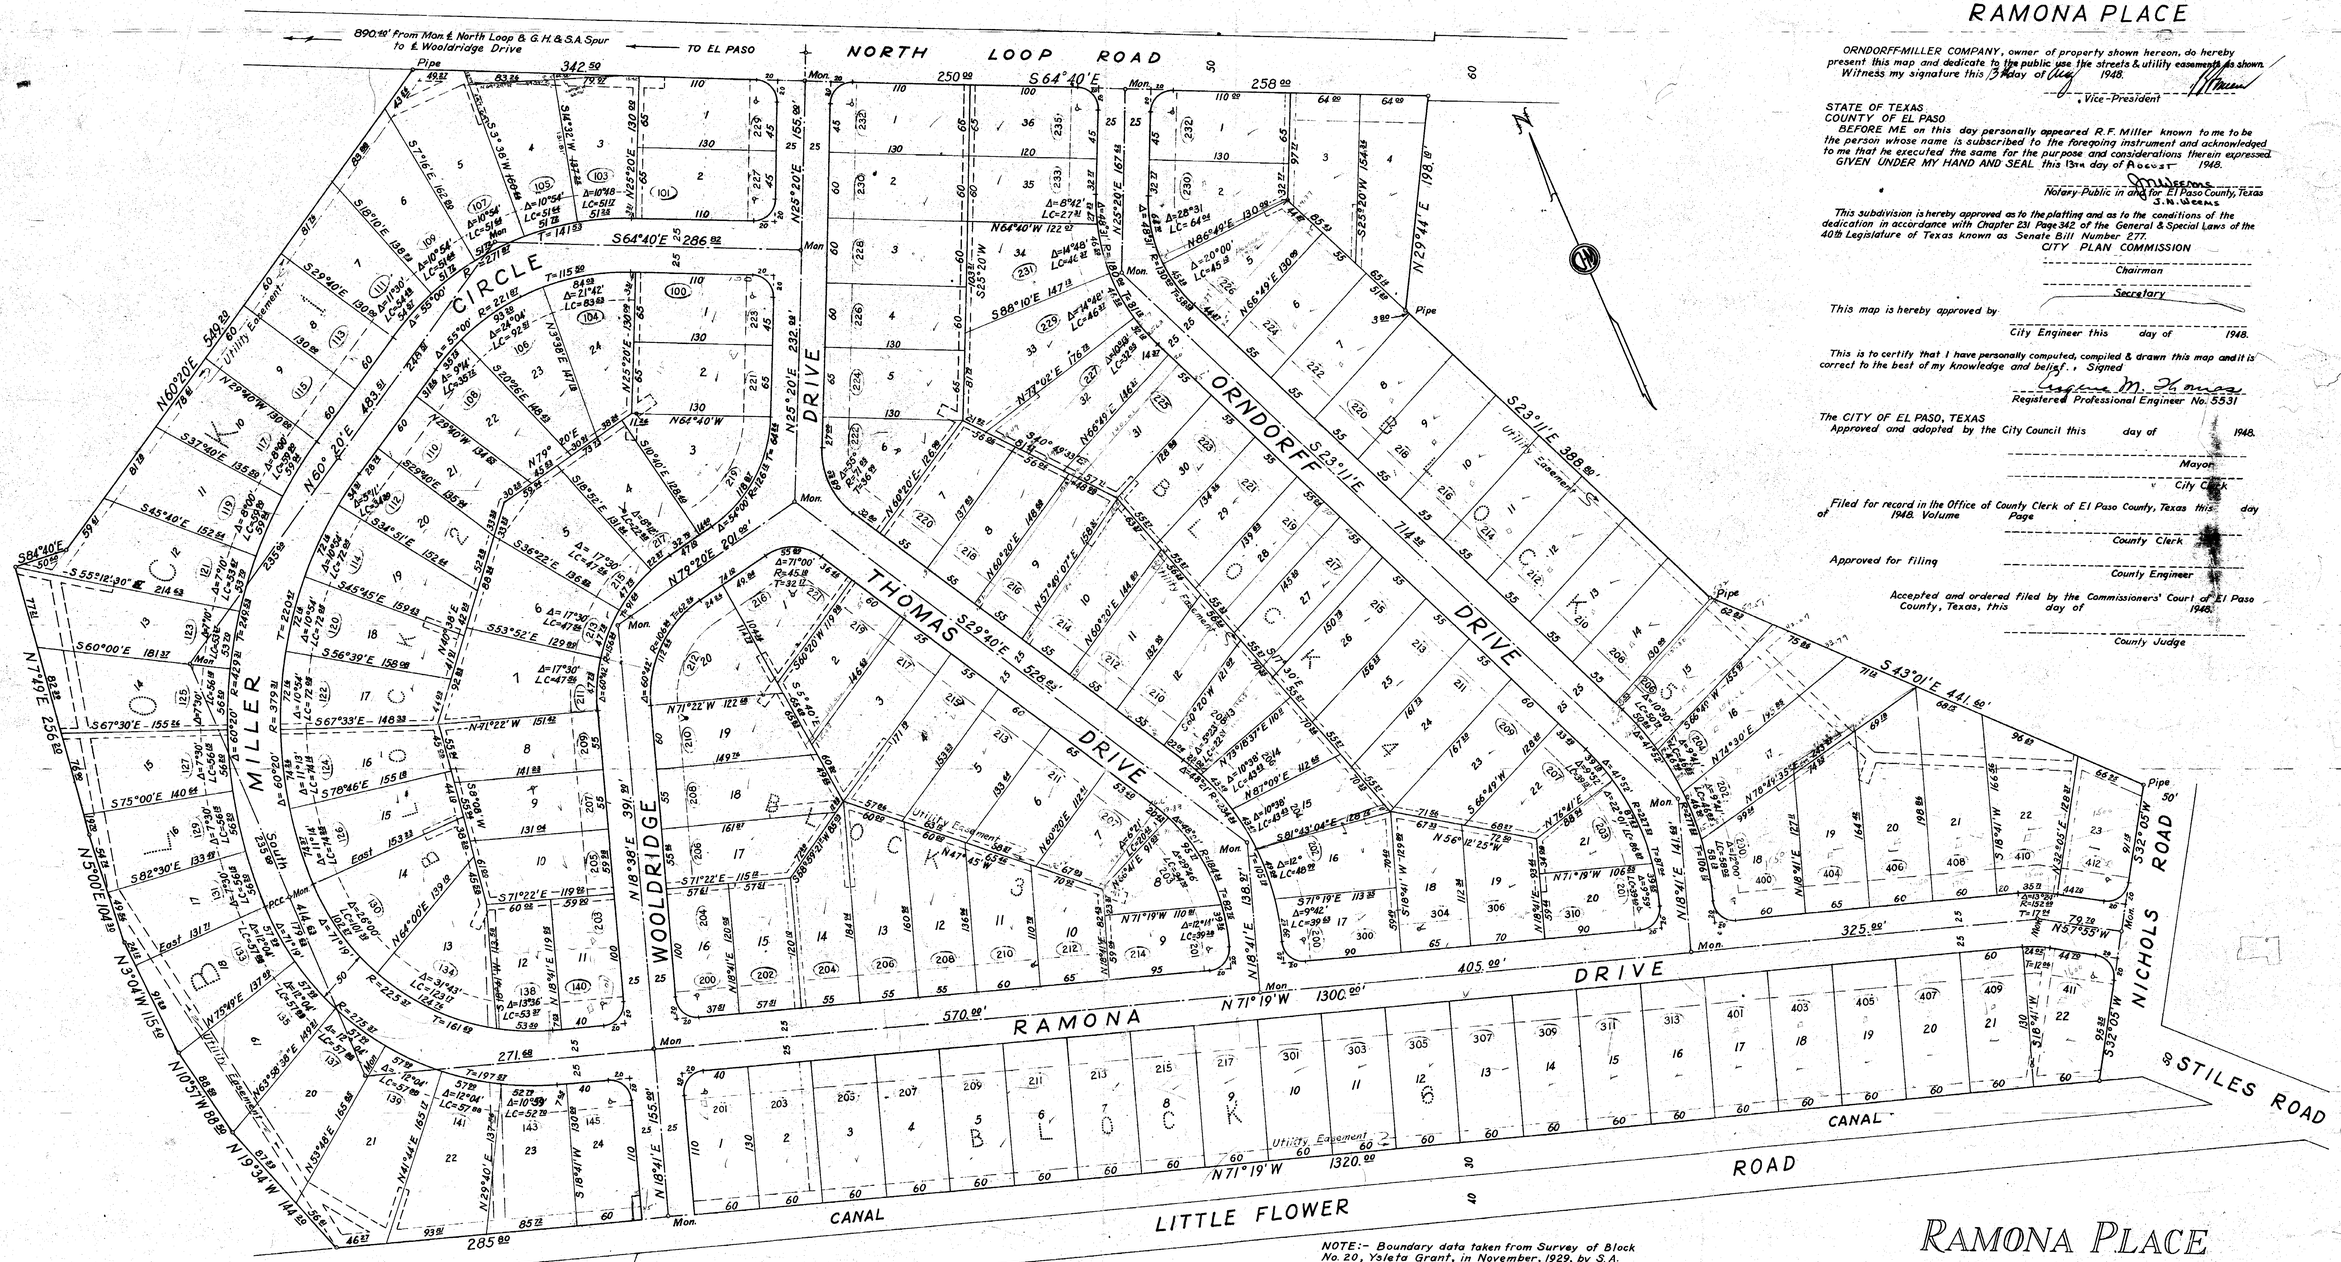

NOTE:- Boundary data taken from Survey of Block No. 20, Ysleta Grant, in November, 1929, by S.A. Colwell, and as shown by map of this Block filed in the office of the County Clerk of El Paso County, Texas.

RAMONA PLACE
SUBDIVISION
OF
Tract 7, Block No. 20, Ysleta Grant
El Paso County
Texas

Scale: 1" = 50'
January, 1948

Computed B
Traced B

R-155-UA